Z:\PROJECT DRAWINGS\2010\10060 OIL PALACE - MANZIEL\10073 OIL PALACE - SEATING\CONSTRUCTION DOCUMENTS\10073A2.106-A2.107 - CIRCUS, FOOTBALL ETC.dwg, A2.107 SEATING,
08/26/10 4:18:06 PM, laurie, Adobe Arch E PDF.pc3, 30 x 42

THE OIL PALACE

SEATING CHART # 3

Total Capacity	3768
BLEACHERS	
Total Capacity	3192
WEST BLEACHER	
Total Capacity	655
Section 16	300
Section 17	135
Section 18	220
CENTER BLEACHER	
Total Capacity	1882
Section 19	121
Section 20	295
Section 21	360
Section 22	165
Section 23	165
Section 24	360
Section 25	295
Section 26	121
EAST BLEACHER	
Total Capacity	655
Section 27	220
Section 28	135
Section 29	300
FLOOR SEATING	
Total Capacity	576
Section 1	32
Section 2	32
Section 3	32
Section 4	32
Section 5	32
Section 6	64
Section 7	64
Section 8	64
Section 9	64
Section 10	32
Section 11	32
Section 12	32
Section 13	32
Section 14	32

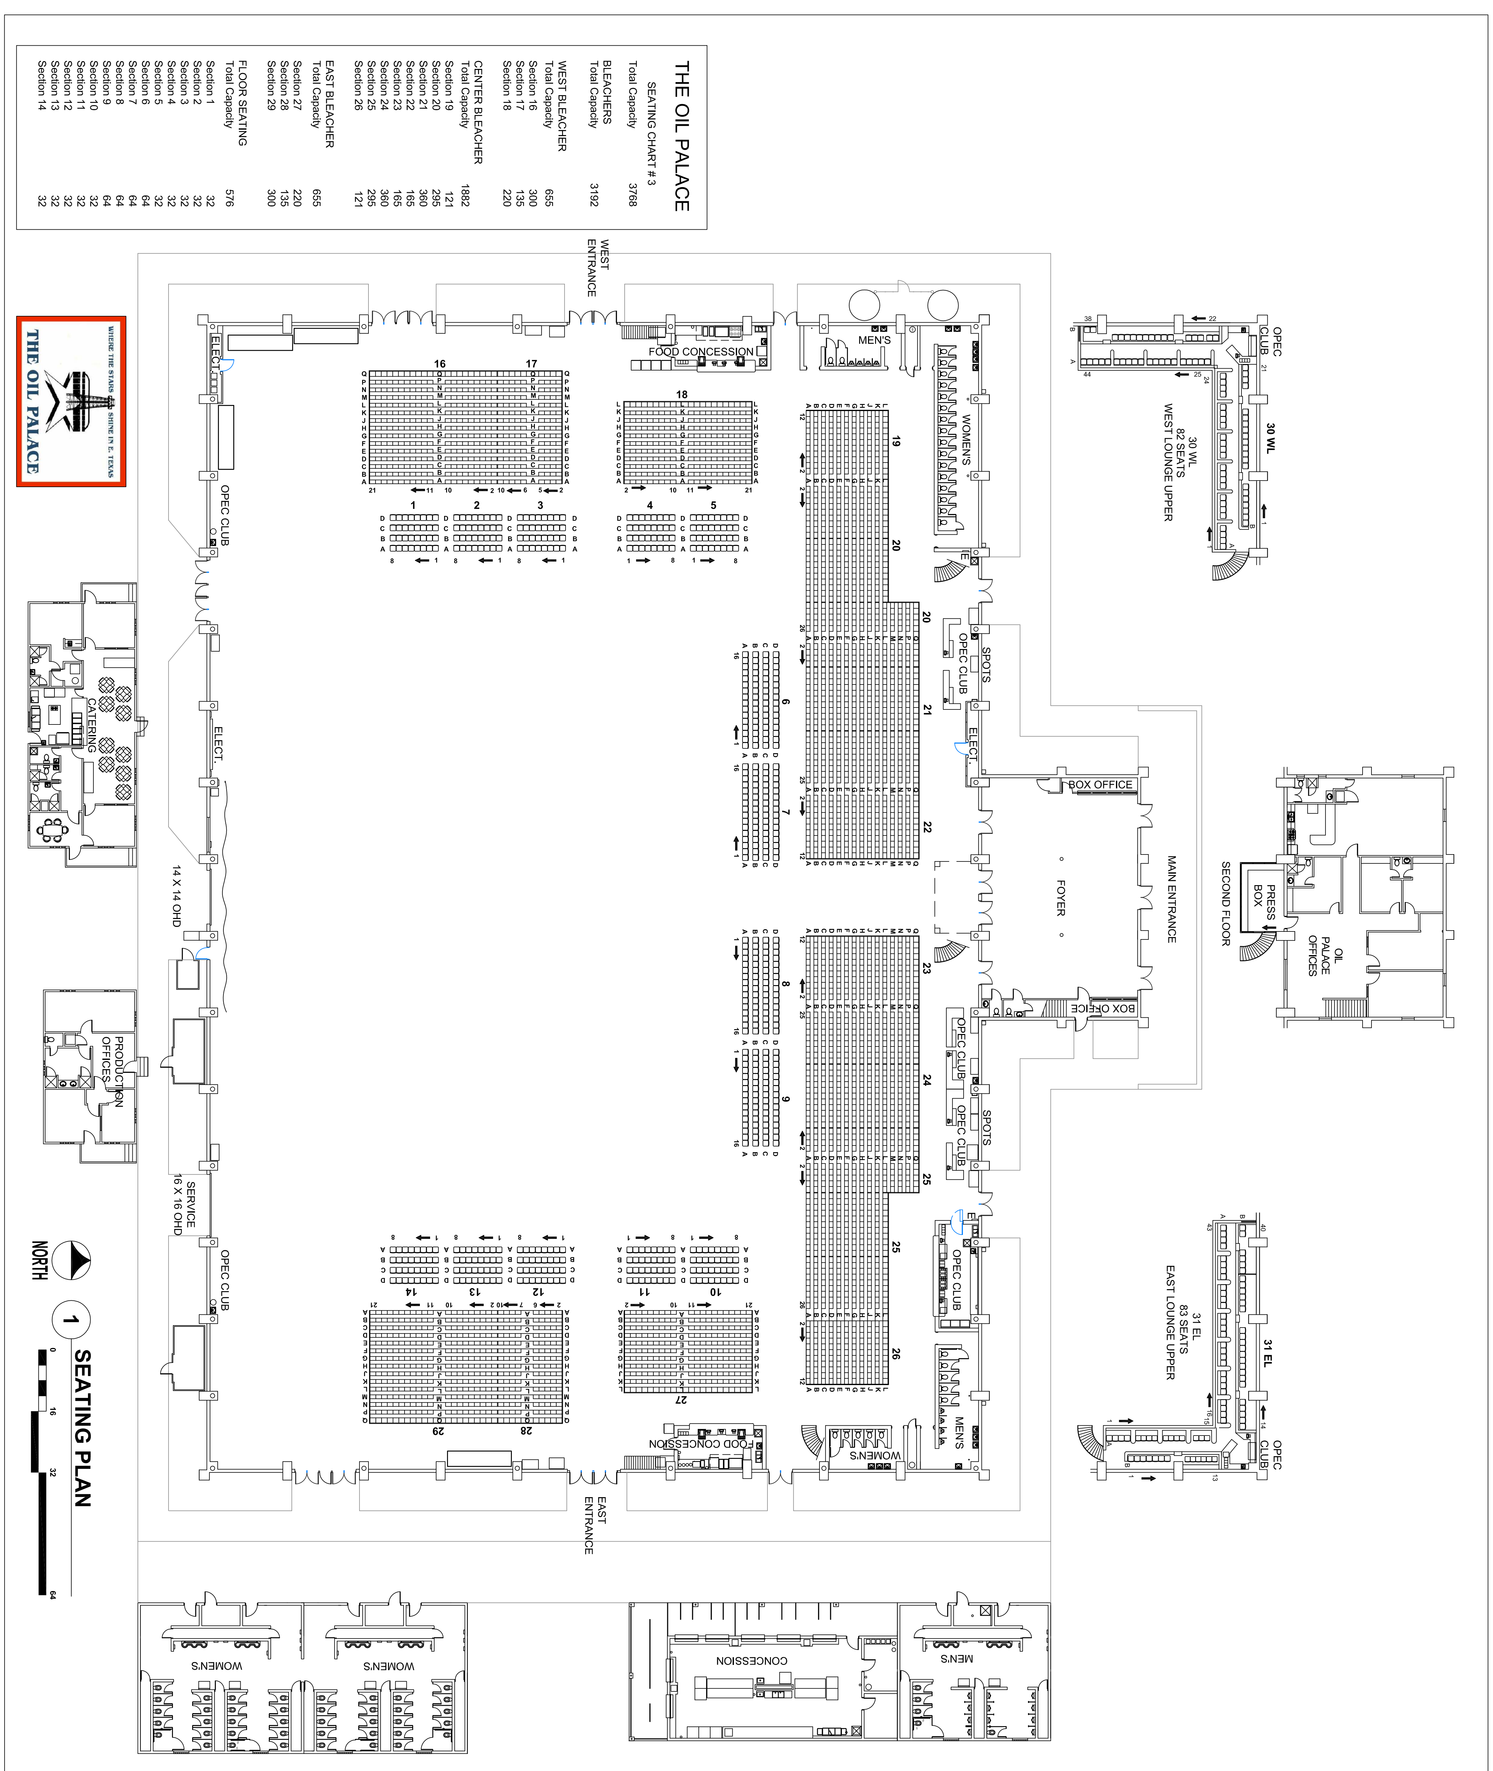

DATE:	08/26/2010
REVISIONS NO.	DATE
PROJECT NO.	10060/10073
SHEET NO.	A2.107
SEATING PLAN	

COPYRIGHT 2010
MICHAEL D. BARHAM
ARCHITECTS INC.

SEATING CHART # 3

THE OIL PALACE

PHYSICAL
10408 HIGHWAY 64 E.
TYLER, TX 75707
MAILING
P.O. BOX 6032
TYLER, TX 75711

NOT FOR REGULATORY APPROVAL, PERMITTING, OR CONSTRUCTION
08/26/2010

MICHAEL D. BARHAM ARCHITECTS, INC.
5610 OLD BULLARD ROAD
SUITE 204
TYLER, TEXAS 75703
903.561.8110
FAX 903.561.6843
EMAIL:barham@barham-arch.com
WEBSITE: barham-arch.com