Z:\PROJECT DRAWINGS\2010\10060 OIL PALACE - MANZIEL\10073 OIL PALACE - SEATING\CONSTRUCTION DOCUMENTS\10073A2.110-A2.111 - SPEAKER.dwg, A2.111 SEATING, 08/26/10 4:37:27 PM,
laurie, Adobe Arch E PDF.pc3, 30 x 42

# THE OIL PALACE

## SEATING CHART

| | |
|---|---|
| Total Capacity | 293 |
| Section 15 | 128 |
| LOUNGE 30 WL | 82 |
| LOUNGE 31 EL | 83 |

## SEATING CHART # 5

| | |
|---|---|
| Total Capacity | 6524 |
| BLEACHERS | |
| Total Capacity | 3192 |
| WEST BLEACHER | |
| Total Capacity | 655 |
| Section 16 | 300 |
| Section 17 | 135 |
| Section 18 | 220 |
| CENTER BLEACHER | |
| Total Capacity | 1882 |
| Section 19 | 121 |
| Section 20 | 225 |
| Section 21 | 380 |
| Section 22 | 165 |
| Section 23 | 165 |
| Section 24 | 360 |
| Section 25 | 295 |
| Section 26 | 121 |
| EAST BLEACHER | |
| Total Capacity | 655 |
| Section 27 | 220 |
| Section 28 | 135 |
| Section 29 | 300 |
| FLOOR SEATING | |
| Total Capacity | 3332 |
| Section 1 | 256 |
| Section 2 | 185 |
| Section 3 | 312 |
| Section 4 | 416 |
| Section 5 | 312 |
| Section 6 | 185 |
| Section 7 | 256 |
| Section 8 | 185 |
| Section 9 | 312 |
| Section 10 | 416 |
| Section 11 | 312 |
| Section 12 | 185 |

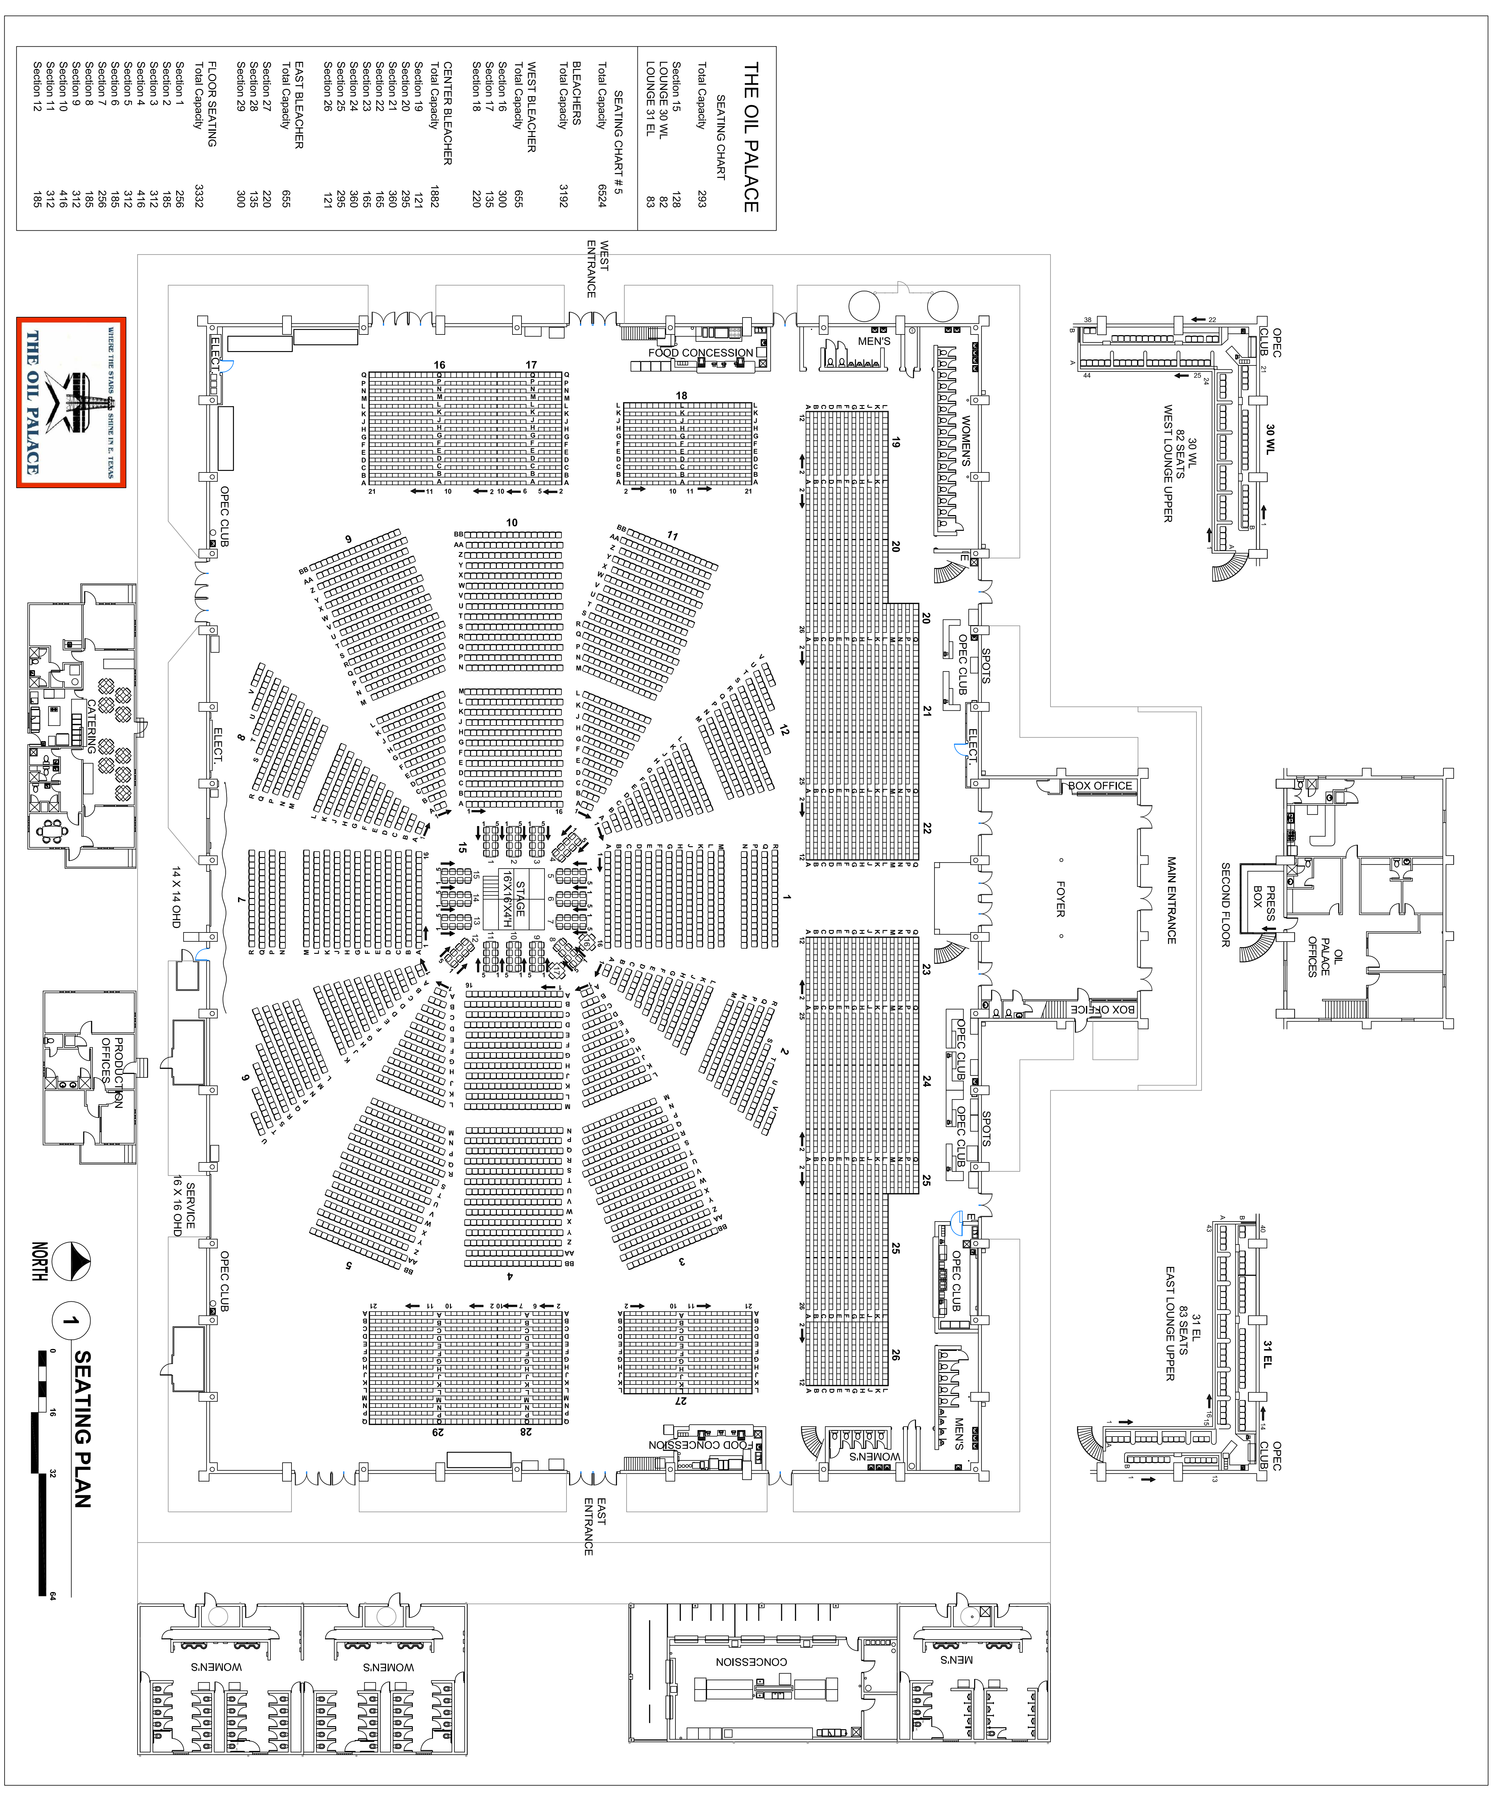


| | |
|---|---|
| DATE: | 08/26/2010 |
| REVISIONS NO. | DATE |
| PROJECT NO. | 10060/10073 |
| SHEET NO. | A2.111 |
| SEATING PLAN | |

COPYRIGHT 2010
MICHAEL D. BARHAM
ARCHITECTS INC.

**SEATING CHART # 5**

# THE OIL PALACE

PHYSICAL
10408 HIGHWAY 64 E.
TYLER, TX 75707
MAILING
P.O. BOX 6032
TYLER, TX 75711

**NOT FOR REGULATORY APPROVAL, PERMITTING, OR CONSTRUCTION**
08/26/2010

MICHAEL D. BARHAM ARCHITECTS, INC.
5610 OLD BULLARD ROAD
SUITE 204
TYLER, TEXAS 75703
903.561.8110
FAX 903.561.6843
EMAIL: barham@barham-arch.com
WEBSITE: barham-arch.com